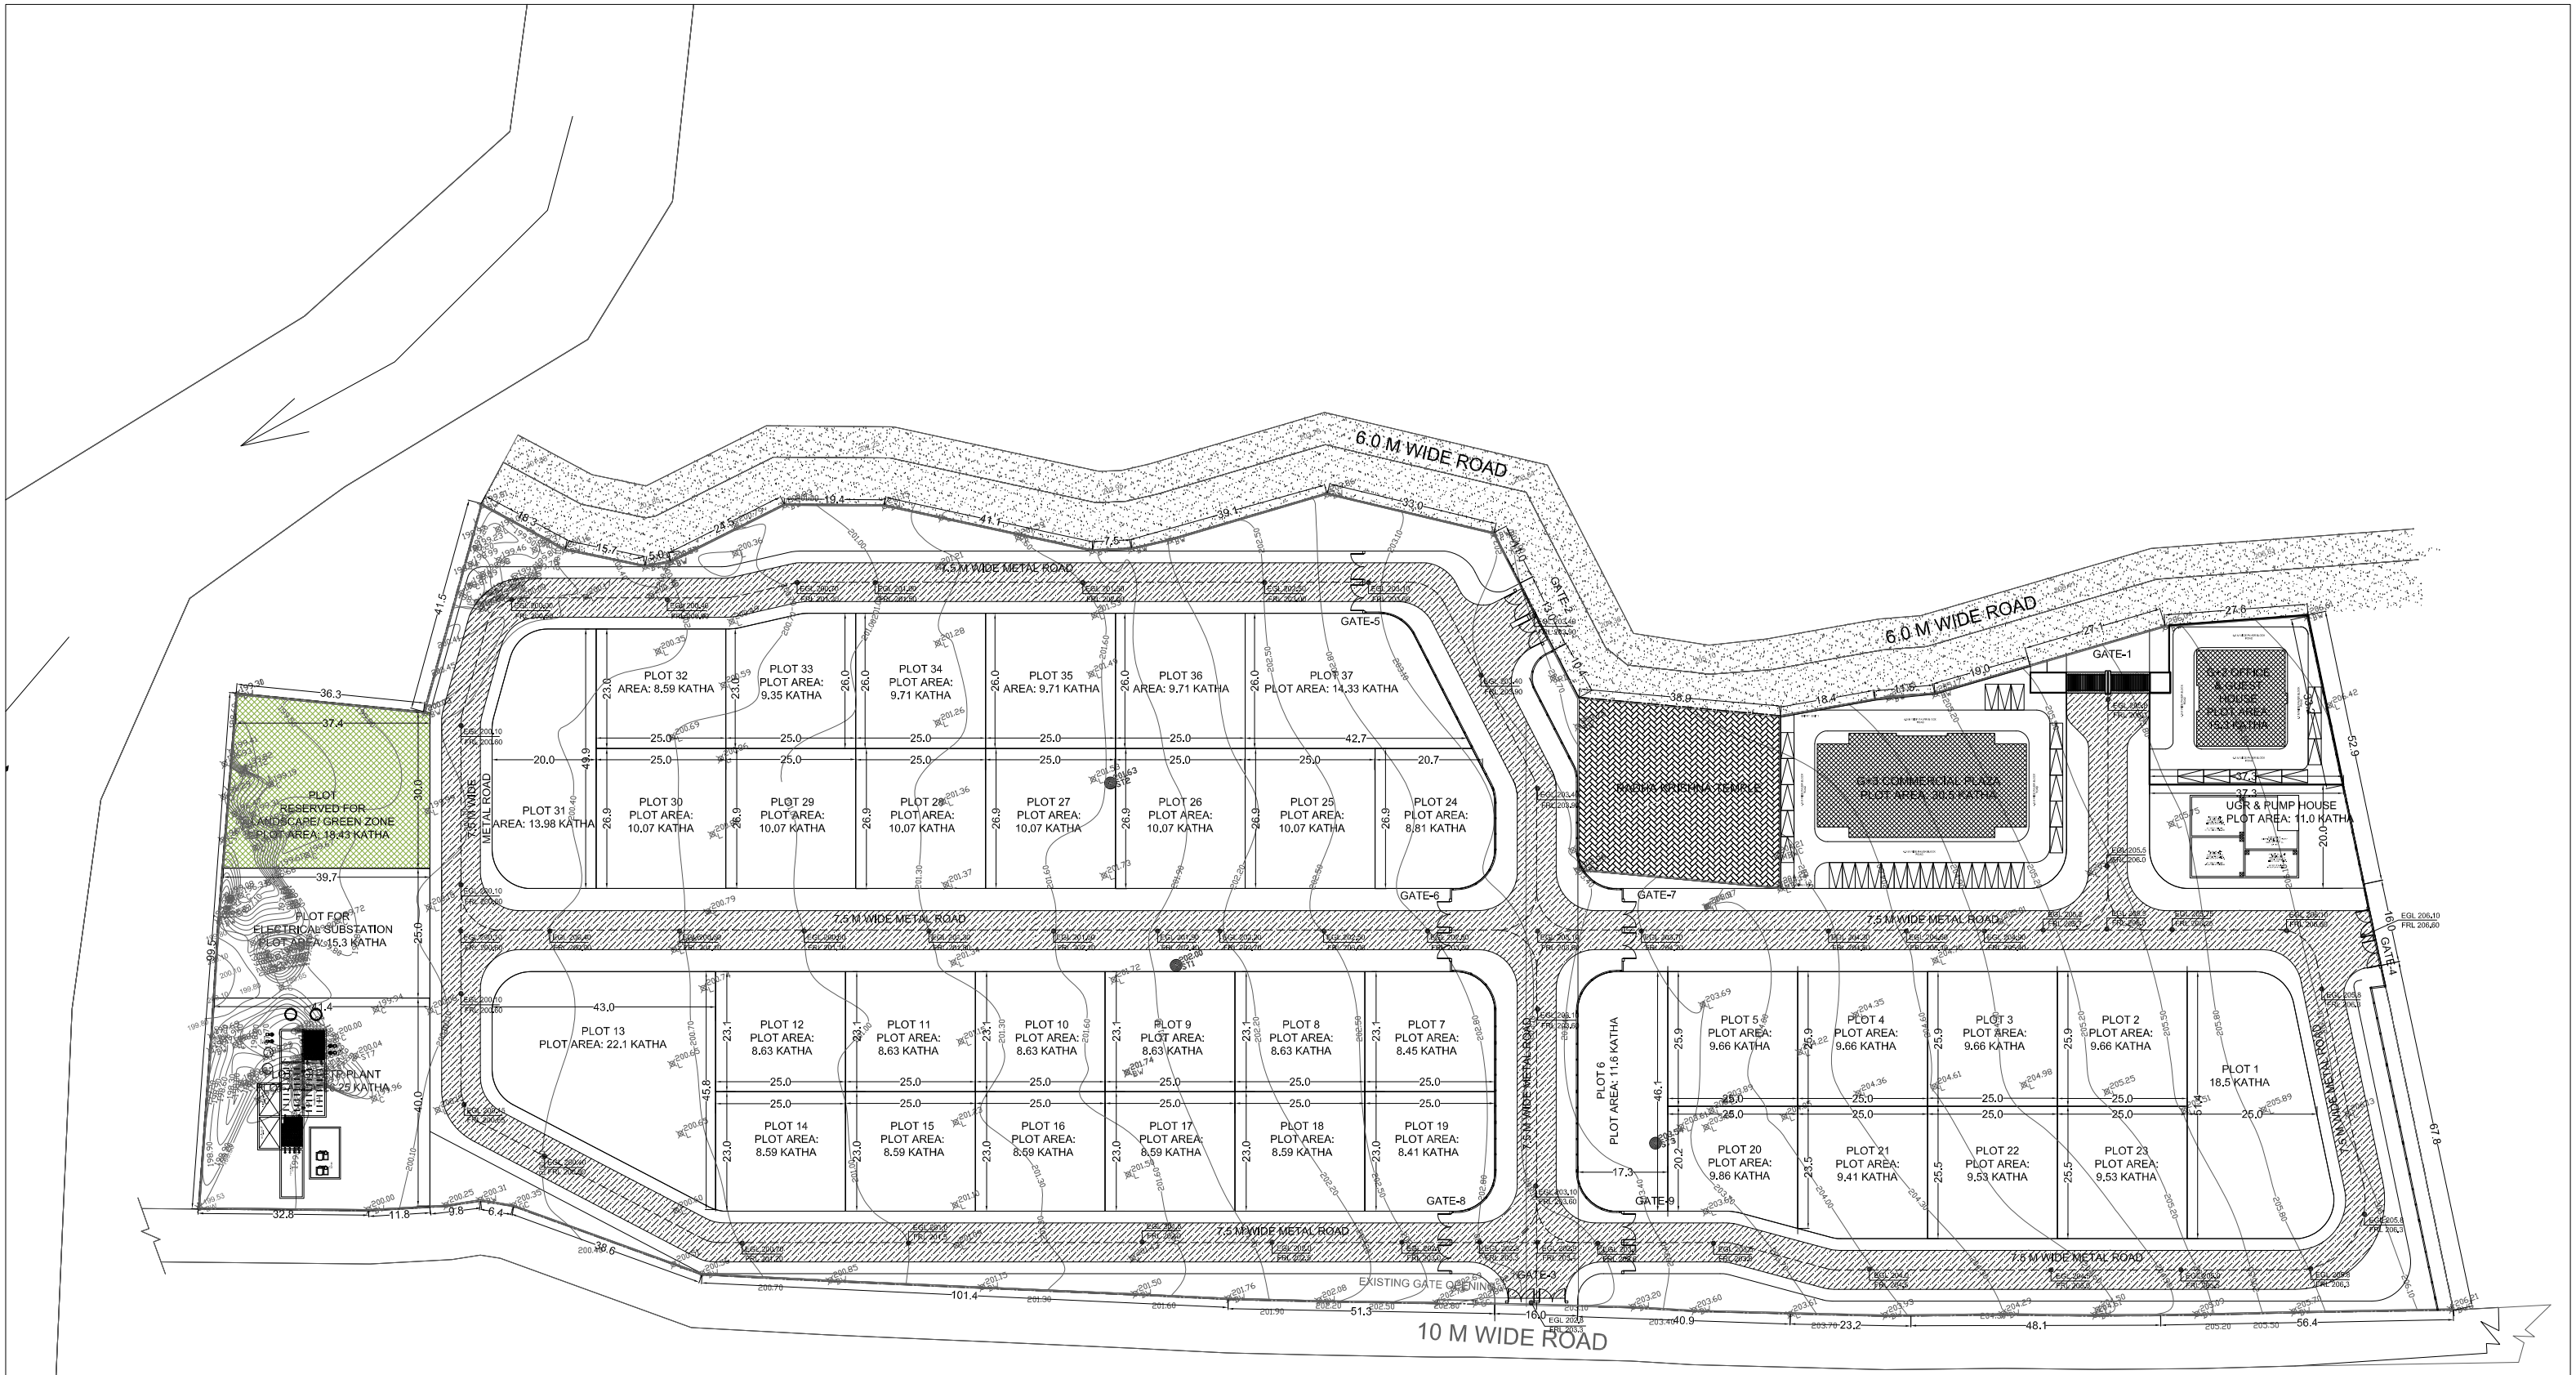

0 M 20 M 40 M

10 M 30 M 50 M

TOTAL AREA OF INDIVIDUAL PLOTS = 25211 SQ M (APPROX)
TOTAL AREA OF ROAD SURFACE = 17,300 SQ M (APPROX)
AREA OF PLOT FOR ADMIN BUILDING = 1023 SQ M (APPROX)
AREA OF PLOT FOR COMMERCIAL BUILDING = 2040 SQ M (APPROX)
AREA OF PLOTS FOR SERVICES BUILDINGS = 3554 SQ M (APPROX)

WBSIDCL INDUSTRIAL ESTATE AT JAIGAON MASTER PLAN

TOTAL PLOT AREA: 13.5 ACRES

NAME OF PROJECT:	NAME OF THE CLIENT:	CONSULTANT:	DRAWING TITLE:	REMARKS & NOTES:	DATE & REV:
WBSIDCL INDUSTRIAL ESTATE AT JAIGAON, ALIPURDUAR, WB	WEST BENGAL SMALL INDUSTRIES DEVELOPMENT CORPORATION LIMITED.	MASTERS MANAGEMENT CONSULTANTS (I)PVT. LTD. GA-142, 1444, RAJDANGA MAIN ROAD KOLKATA 700107 PRISM ARCHITECTS URBAN DESIGN | ARCHITECTURE | INTERIOR | LANDSCAPE 798, Pashupati Bhattacharjee Road, Kolkata-700041 www.ThePrismArchitects.com Saent India Engineering Consultants Pvt. Ltd.	MASTER PLAN LAYOUT		DATE: 05 SEP 2020 SCALE: 1: 70 @ A1 REVISION: 00