BARUIPUR INDUSTRIAL ESTATE PHASE-II,
DIST.SOUTH 24 PARGANAS

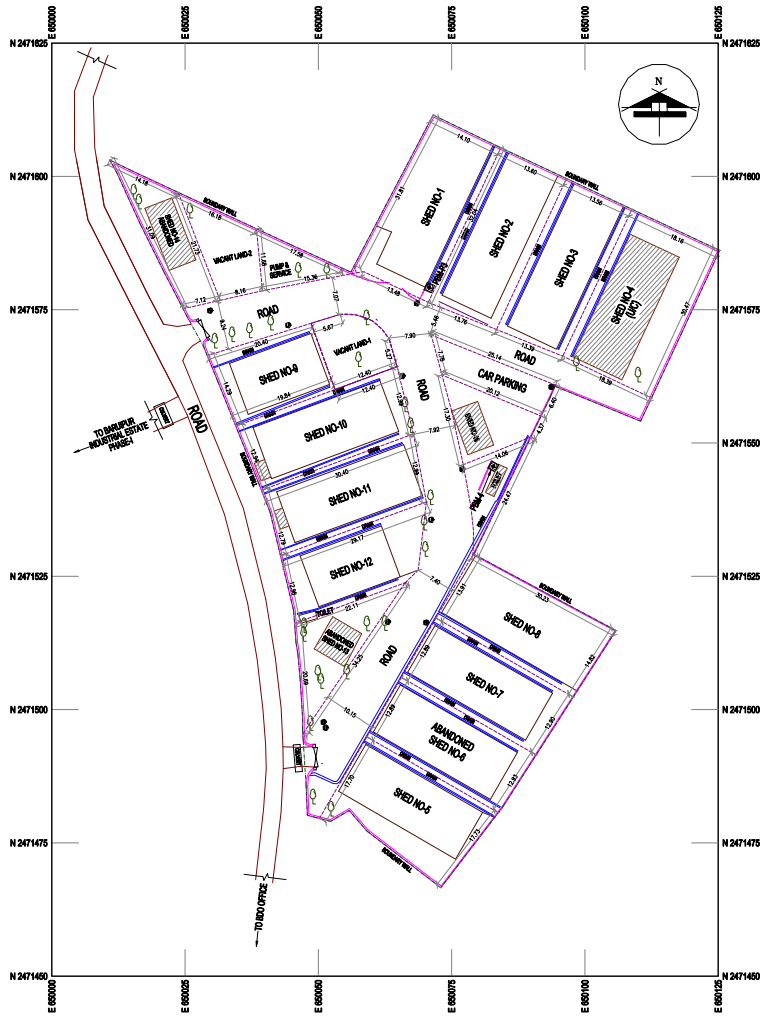

AREA STATEMENT		
PLOTS	AREA ACRE	KATHA
SHED NO-1	0.12	7.29
SHED NO-2	0.11	6.68
SHED NO-3	0.10	6.05
SHED NO-4	0.14	8.47
SHED NO-5	0.11	6.68
SHED NO-6	0.09	5.45
SHED NO-7	0.09	5.45
SHED NO-8	0.11	6.68
SHED NO-9	0.07	4.24
SHED NO-10	0.10	6.05
SHED NO-11	0.09	5.45
SHED NO-12	0.09	5.45
SHED NO-13	0.05	3.03
SHED NO-14	0.05	3.03
SHED NO-15	0.04	2.39
VACANT LAND-1	0.04	2.24
VACANT LAND-2	0.04	2.42
TOTAL	1.44	87.12

PARTICULARS	AREA ACRE	KATHA	% ON TOTAL AREA
PLOTS	1.44	87.12	76.49
INTERNAL ROAD	0.36	21.66	19.31
PUMP & SERVICES	0.02	1.21	1.10
TOILET	0.03	1.57	1.40
CAR PARKING	0.04	2.12	1.70
TOTAL	1.88	113.74	100.00

LEGEND

⊠	PERMANENT BENCH MARK
EP	ELECTRIC POST
LP	LAMP POST
TP	TELEPHONE POST
	TREE
	PROPERTY LINE
	GATE
ST	SEPTIC TANK
LAT	LATRINE
	BUILDING
	SHED

NOTES:

1. ALL DIMENSIONS ARE IN METRES, EXCEPT IF STATED OTHERWISE.
2. SURVEY IS ORIENTATED TO TRUE NORTH OBSERVED BY DIFFERENTIAL GLOBAL POSITIONING SYSTEM (DGPS).
3. PROPERTY AREA = 1.88 Acre / 113.74 Katha

CO-ORDINATE LIST OF REFERENCE POINT (UTM & LAT-LONG)

STATION	EASTING	NORTHING	Longitude (E)	Latitude (N)
PBM-P3	650070.806	2471579.147	22° 20' 28.8644"	88° 27' 19.3606"
PBM-4	650062.829	2471545.600	22° 20' 28.541"	88° 27' 17.021"

CLIENT:

THE WEST BENGAL SMALL INDUSTRIES DEVELOPMENT CORPN. LTD.
(A GOVERNMENT OF WEST BENGAL UNDERTAKING)

PLAN SHOWING DETAIL TOPOGRAPHICAL SURVEY OF BARUIPUR INDUSTRIAL ESTATE PH-II, DIST.SOUTH 24 PARGANAS, WEST BENGAL.

SCALE : 1:500	DWN. BY.: Raja Das Gupta
DRG NO. : WBSIDEL/BARUI-PH-II/01	CHKD: N. MAITRA
SURVEYED BY: P Khanra, P Dutta	SURVEYED ON: 04/08/2017

RIDDHI MANAGEMENT SERVICES PVT. LTD.
FE 297, SECTOR III, SALTLAKE CITY, KOLKATA - 700106